


## DOOR SCHEDULE

SYM	TYPE	MATERIAL	SIZE OF OPENING	THICK	JAMB	REMARKS
A	DOUBLE	WOOD	8'0" x 6'0"	3 1/2"	WIDE	1/2" METAL BUSH AT 1/2"
B		INDUSTRIAL STEEL	8'0" x 6'0"	1 1/2"	CHANNEL	GLAZED TOP PANEL 1/2" GLASS
C			4'0" x 7'0"			SOLID LOWER PANEL REINFORCED
D	SINGLE		4'0" x 7'0"			GLAZED 1/2" GLASS
E		WOOD	4'0" x 7'0"		WIDE	1/2"
F			4'0" x 7'0"			TWO PANELS TOP GLAZED
G			4'0" x 7'0"			SOLID PANEL
H			4'0" x 7'0"			LOWER PANEL LIGHT PROTECT DEVICE
I	DOUBLE		8'0" x 10'0"	3 1/2"		1/2"
J			12'0" x 10'0"			1/2"
K			8'0" x 10'0"			1/2"
L			8'0" x 10'0"			1/2"
M			8'0" x 6'0"	1 1/2"		GLAZED TOP PANEL 1/2"
N			8'0" x 6'0"			1/2"
O	SINGLE		4'0" x 7'0"			TWO PANELS TOP GLASS
P	SLIDING		4'0" x 6'0"			FLUSH PANEL LIGHT PROTECT DEVICE
Q	ROLLING	METAL	18'0" x 10'0"			THERMOSTATIC RELEASE
R			8'0" x 6'0"			1/2"
U			8'0" x 7'0"			1/2"
V	DOUBLE	INDUSTRIAL STEEL	8'0" x 7'0"	1 1/2"	CHANNEL	RAILS 1/2" CHANNEL 1/2" 1/2"

## DOOR TYPES

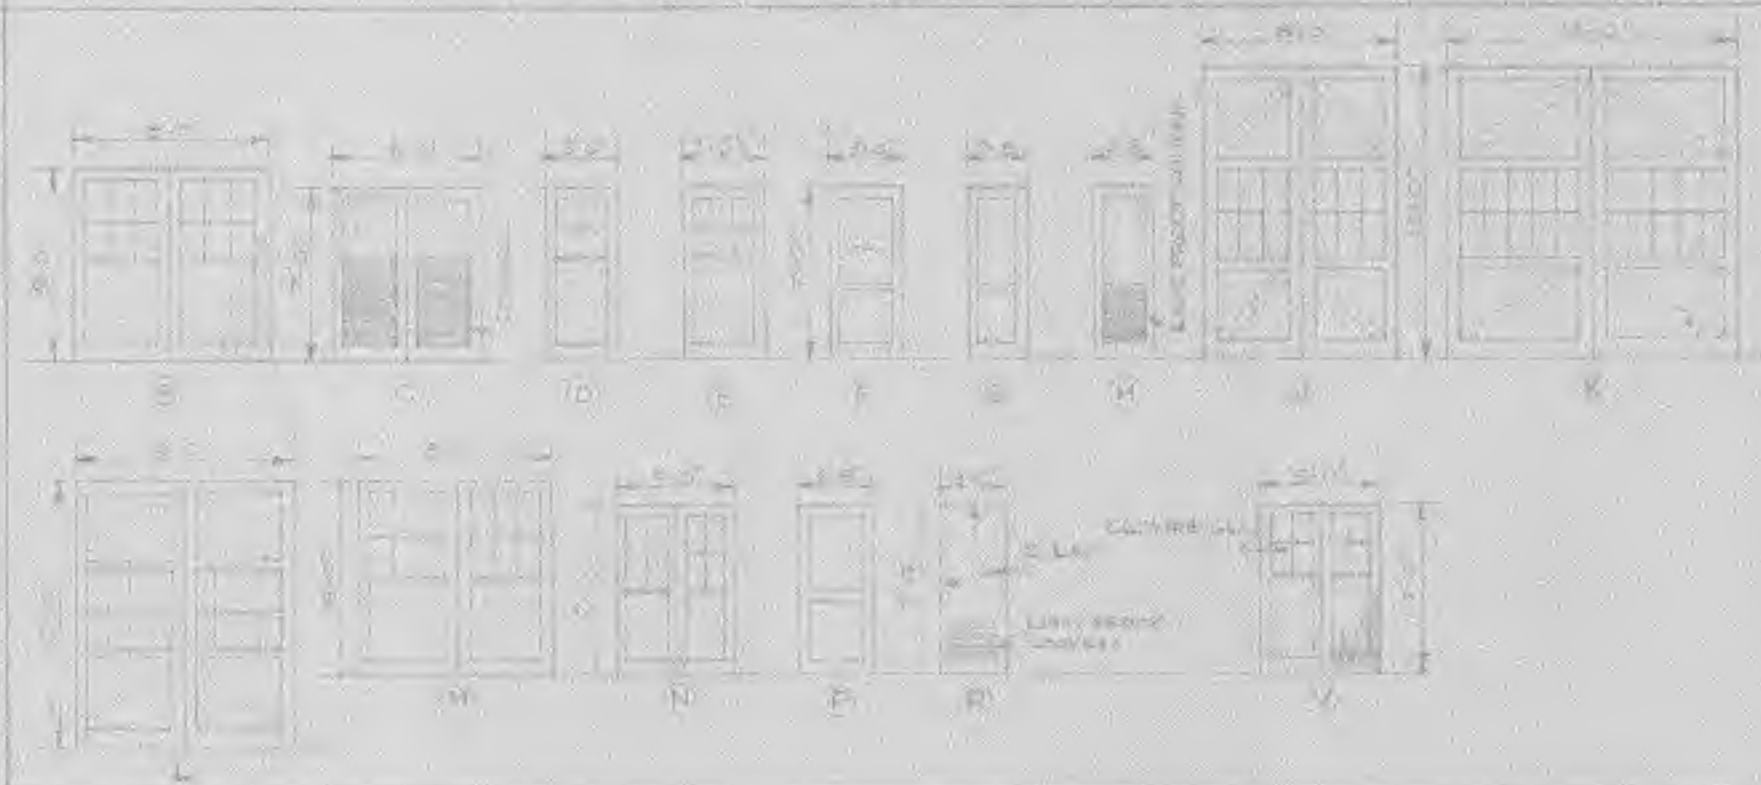

## GENERAL NOTES

EXTERIOR DOORS - CLEAR WIRE GLASS  
 EXTERIOR WINDOVS - GLASS  
 HANGAR DOORS - CLEAR WIRE GLASS  
 HANGAR WINDOVS -  
 INTERIOR ROOMS - OBTAIN GLASS  
 UNLESS OTHERWISE NOTED

CW G. CLEAR WIRE GLASS  
 C.G. CLEAR GLASS  
 O.W.G. OBTAIN WIRE GLASS  
 G.G. GLASS

OFFICER - IN - CHARGE  
 TILLAMOOK AIR STATION  
 TILLAMOOK, OREGON

SOUND CONSTRUCTION & ENG. CO.

U.S. NAVAL AIR STATION (LTA)  
 TILLAMOOK, OREGON

DOOR SCHEDULE  
 HANGAR "A"

DWG 424-001 SCALE DATE 1-7-45

APPROVED  
 GREEN 100-12  
 1/2" 1/2" 1/2"